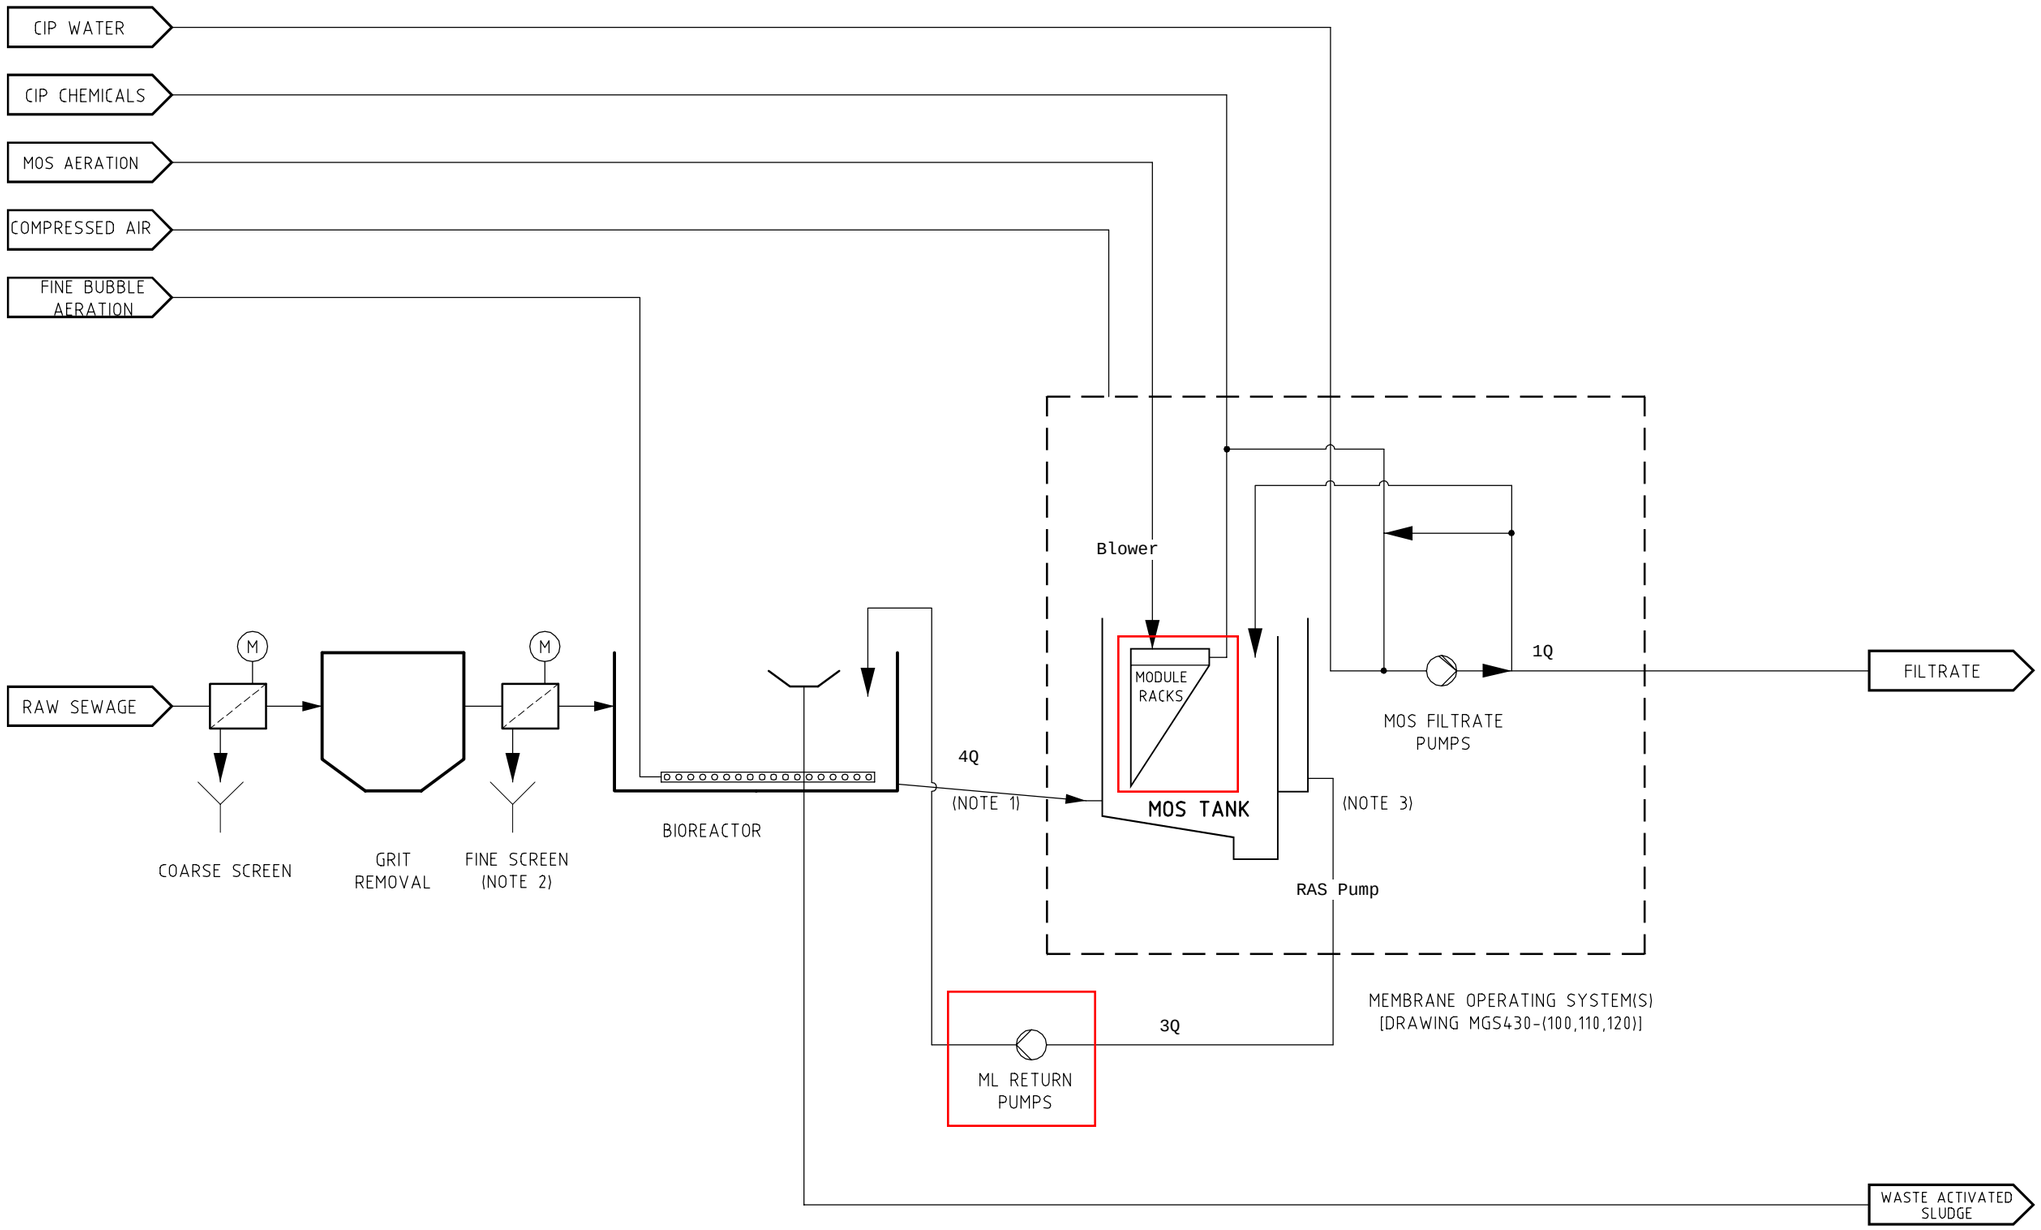

NOTE:

1. GRAVITY FLOW TO MOS TANK.
2. FINE SCREEN < 2.0mm (≤ 1.0mm PREFERRED).
3. ML RETURN FROM RAS CHANNEL OR PUMPED DIRECTLY FROM THE MEMBRANE TANK.

ISSUE NO.	DATE	DRN	ZONE REF.	DESCRIPTION OF CHANGE	CHKD	APRVD
3	06.06.2017	MB	-	DESIGN & NOTES REVISED	EP	GJ
2	07.07.2014	MB	-	UPDATED TO EWT TITLE BLOCK, ECR 6269	JL	JWP
1	06.10.2011	MB	-	PRELIMINARY ISSUE	GJ	PT
0	06.10.2011	MB	-	ORIGINAL		

DIMENSIONS IN MILLIMETRES
DRAWN TO AS1100
DO NOT SCALE
IF IN DOUBT ASK

COMPANY CONFIDENTIAL
THIS DOCUMENT AND ALL INFORMATION CONTAINED HEREIN ARE THE PROPERTY OF EVOQUA AND / OR ITS AFFILIATES. THE DESIGN CONCEPTS AND INFORMATION CONTAINED HEREIN ARE PROPRIETARY TO EVOQUA AND ARE SUBMITTED IN CONFIDENCE. THEY ARE NOT TRANSFERABLE AND MUST BE USED ONLY FOR THE PURPOSE FOR WHICH THE DOCUMENT IS EXPRESSLY LOANED. THEY MUST NOT BE DISCLOSED, REPRODUCED, LOANED OR USED IN ANY OTHER MANNER WITHOUT THE EXPRESS WRITTEN CONSENT OF EVOQUA. IN NO EVENT SHALL THEY BE USED IN ANY MANNER DETRIMENTAL TO THE INTEREST OF EVOQUA. ALL INTELLECTUAL PROPERTY RIGHTS ARE RESERVED. UPON THE DEMAND OF EVOQUA, THIS DOCUMENT, ALONG WITH ALL COPIES AND EXTRACTS, AND ALL RELATED NOTES AND ANALYSES, MUST BE RETURNED TO EVOQUA OR DESTROYED, AS INSTRUCTED BY EVOQUA. ACCEPTANCE OF THE DELIVERY OF THIS DOCUMENT CONSTITUTES AGREEMENT TO THESE TERMS AND CONDITIONS.
© EVOQUA Water Technologies Pty Ltd

DRAWN MB	DATE 06.10.2011	
CHECKED GJ	DATE 11.10.2011	
APPROVED PT	DATE 11.10.2011	
TOLERANCES OR AS NOTED		

TITLE **TYPICAL MBR SYSTEM - GRAVITY FEED PROCESS FLOW DIAGRAM**

CLIENT **MEMCOR GLOBAL STANDARD**

EVOQUA WATER TECHNOLOGIES
Evoqua Water Technologies Pty Ltd
ABN 52 165 060 168
15 Blackman Crescent, South Windsor NSW 2756, AUSTRALIA
160 Herring Road, Macquarie Park NSW 2113, AUSTRALIA

SCALE N.T.S. OR AS NOTED | DRAWING NUMBER MGS430-101 | SHEET 1 OF 2 | P/N | ISSUE 3

DRAWING NUMBER MGS430-101 P/N
SHEET 1 OF 2

A1 ACAD